DO NOT SCALE

IF IN DOUBT – ASK

DRG. No.

SHEET OF

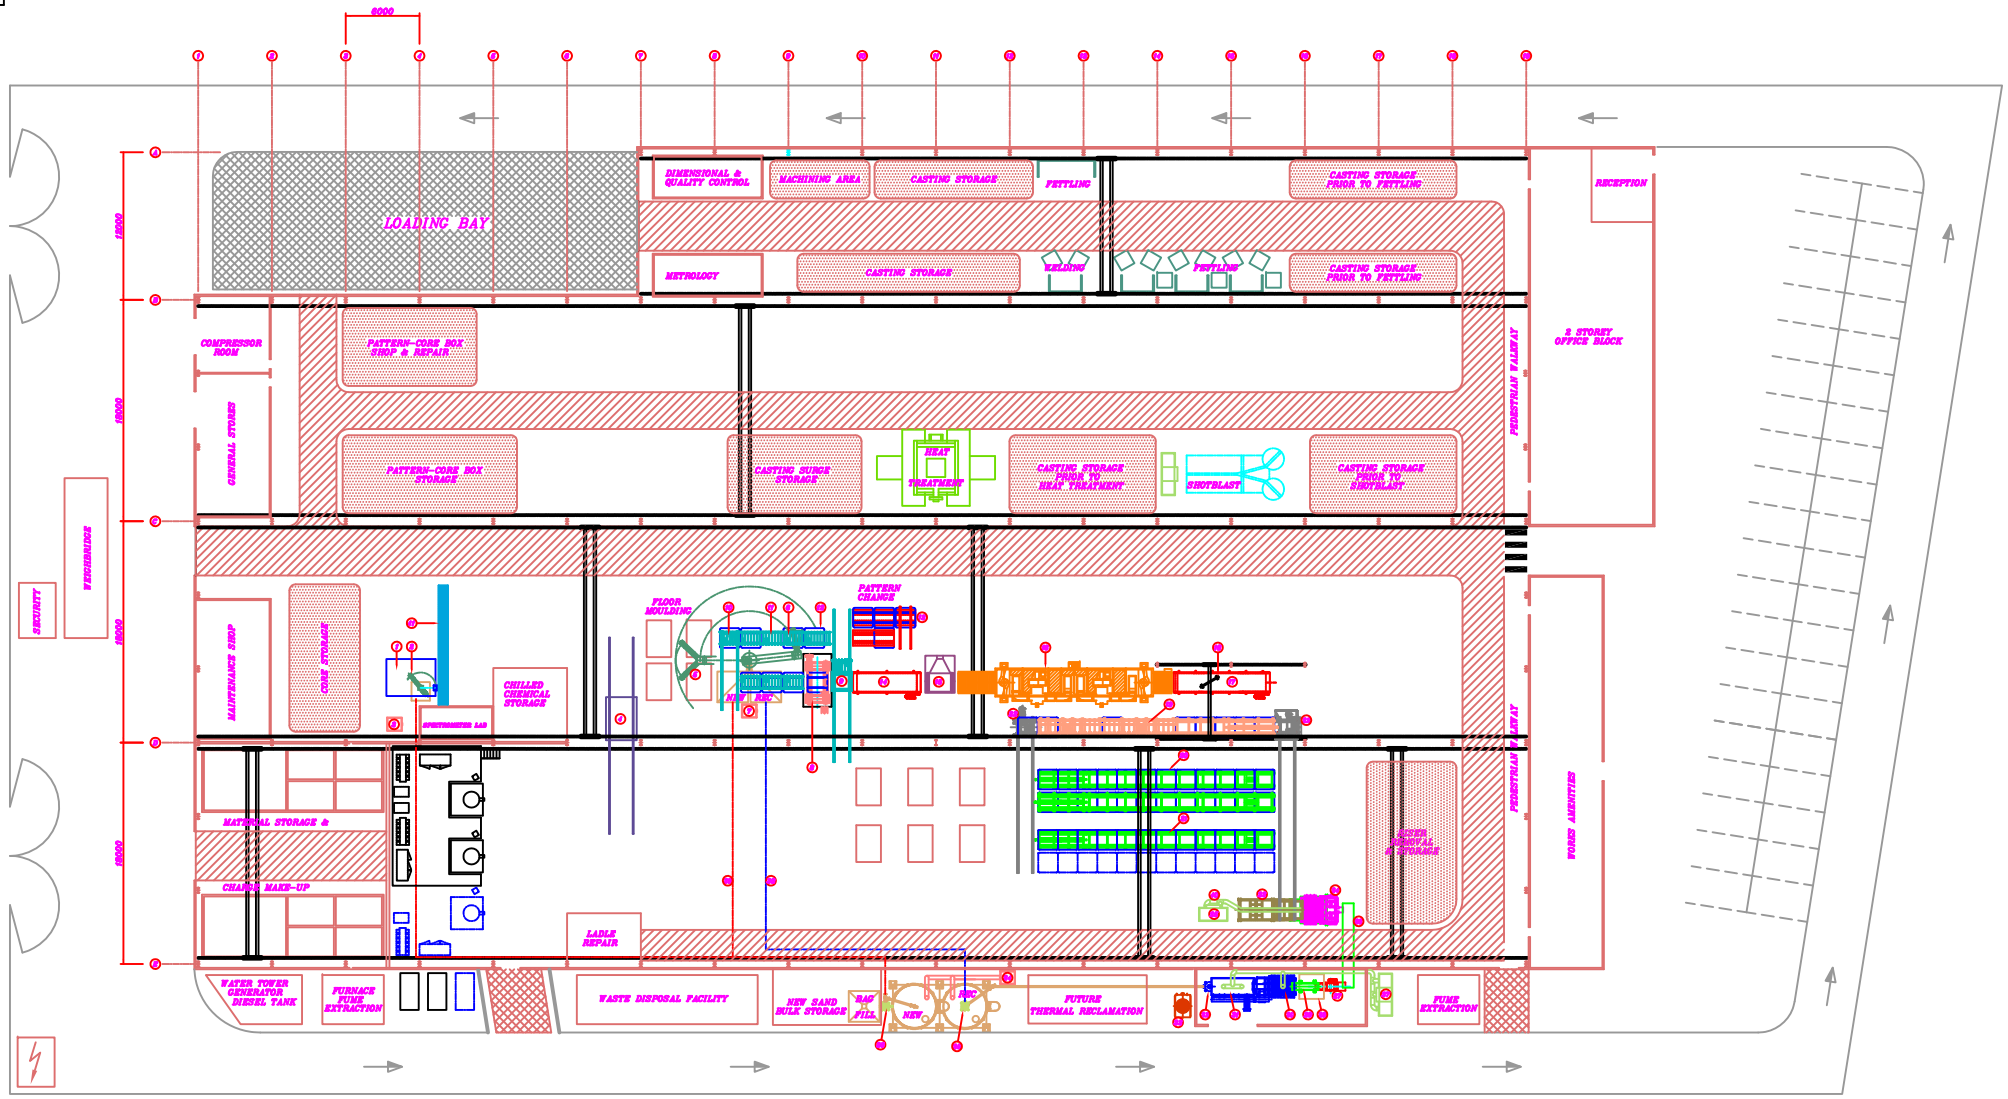


| ITEM No. | DESCRIPTION | MATL. | QTY. |
|---|---|---|---|

FOUNDRY MACHINERY AND SPARES LTD

UNIT H
FRYERS CLOSE,
BLOXWICH, WALSALL,
WEST MIDLANDS.
WS3 2XQ

TEL: (01922) 493603
FAX: (01922) 713729

TITLE: PROPOSED FOUNDRY LAYOUT

CLIENT

DRAWN

DATE

CHECKED

SCALE 1:150

DRAWING No. 060302/1

REV.

SHEET OF

© THIS DRAWING IS THE PROPERTY OF FOUNDRY MACHINERY AND SPARES LTD & MAY NOT BE REPRODUCED OR DISCLOSED TO ANY THIRD PARTY WITHOUT WRITTEN PERMISSION.

| REV. | MODIFICATION | DATE |
|---|---|---|