DO NOT SCALE

IF IN DOUBT – ASK

DRG. No.

SHEET OF

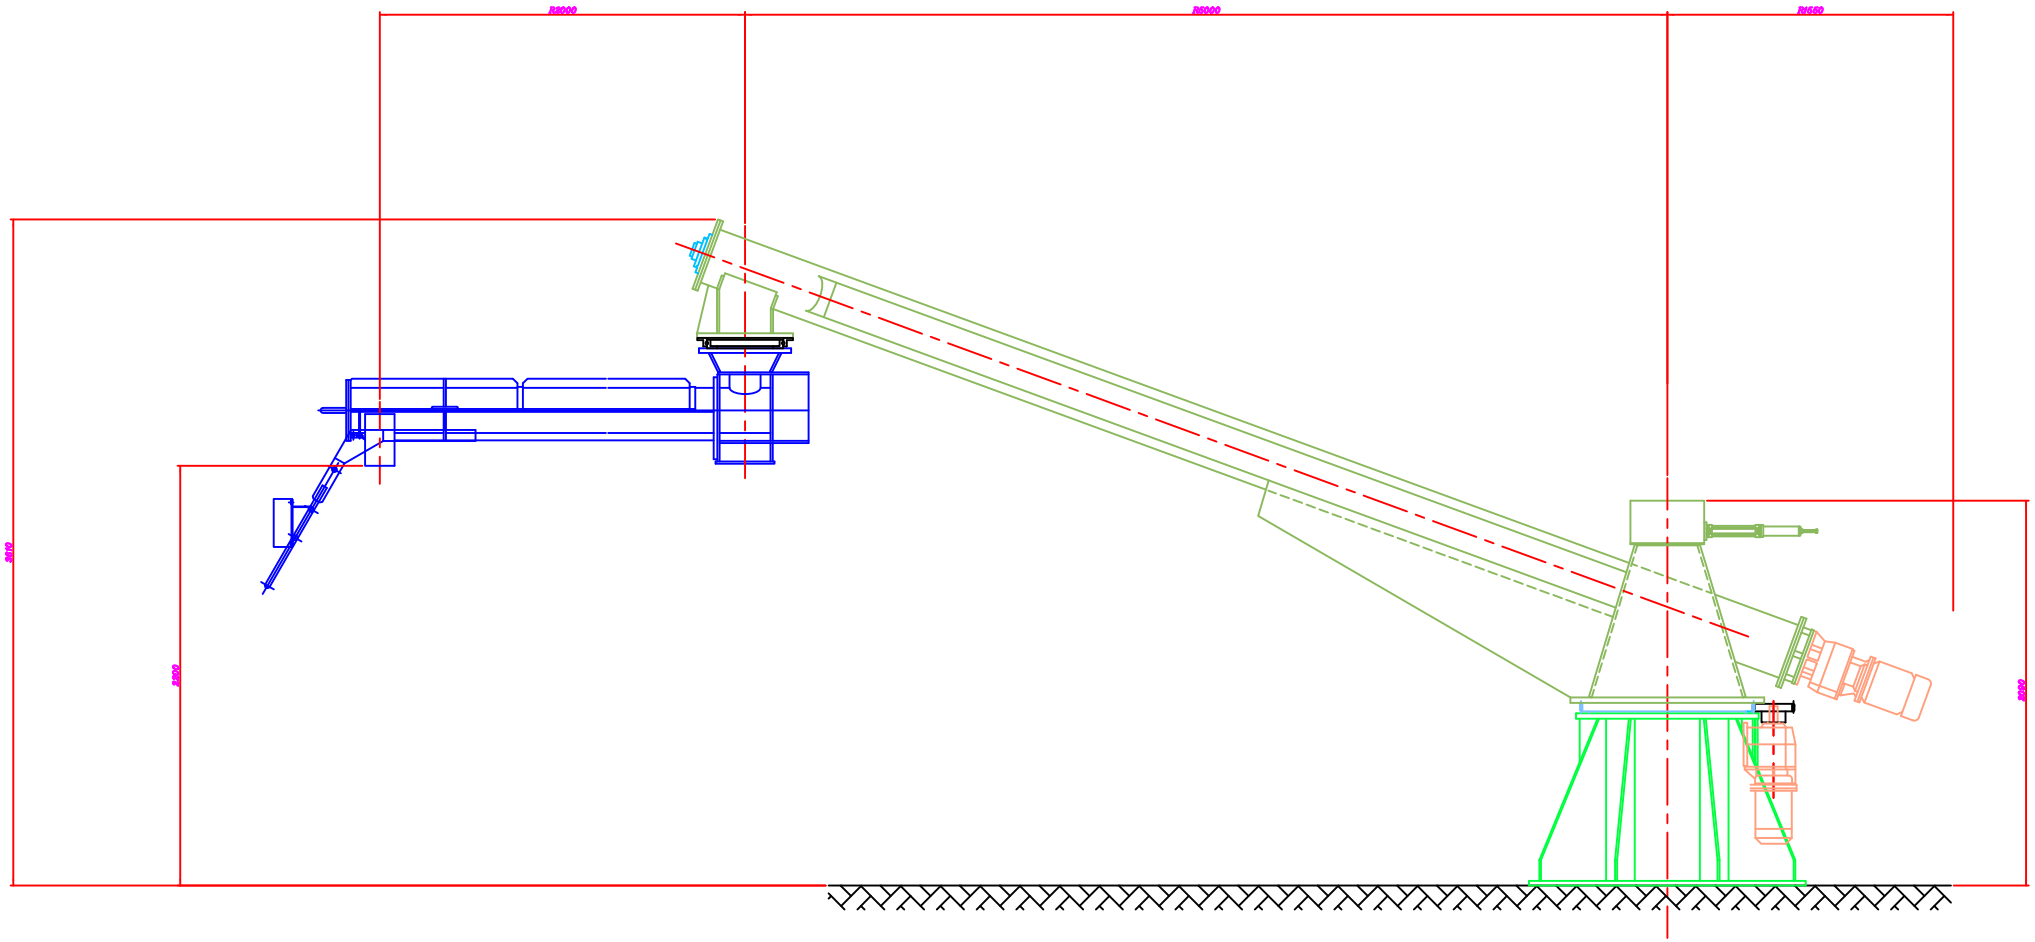

REV.	MODIFICATION	DATE

ITEM No.	DESCRIPTION	MATL.	QTY.

EUROTEK
ENGINEERING
SERVICES

WISTONS LANE
ELLAND
WEST YORKSHIRE
HX5 9DT

TEL: (01422) 375550
FAX: (01422) 375504

TITLE

INSTALLATION DRAWING
OF TA40SC CONTINUOUS MIXER

CLIENT

DRAWN	
DATE	
CHECKED	
SCALE	

© THIS DRAWING IS THE PROPERTY OF EUROTEK ENGINEERING SERVICES AND A DUTY MAY BE EXPECTED/REQUIRED TO BE PROVIDED TO ANY THIRD PARTY WITHOUT WRITTEN PERMISSION.

DRAWING No.

FMS1469

REV.

SHEET 1 OF