DO NOT SCALE

IF IN DOUBT – ASK

DRG. No.

SHEET OF

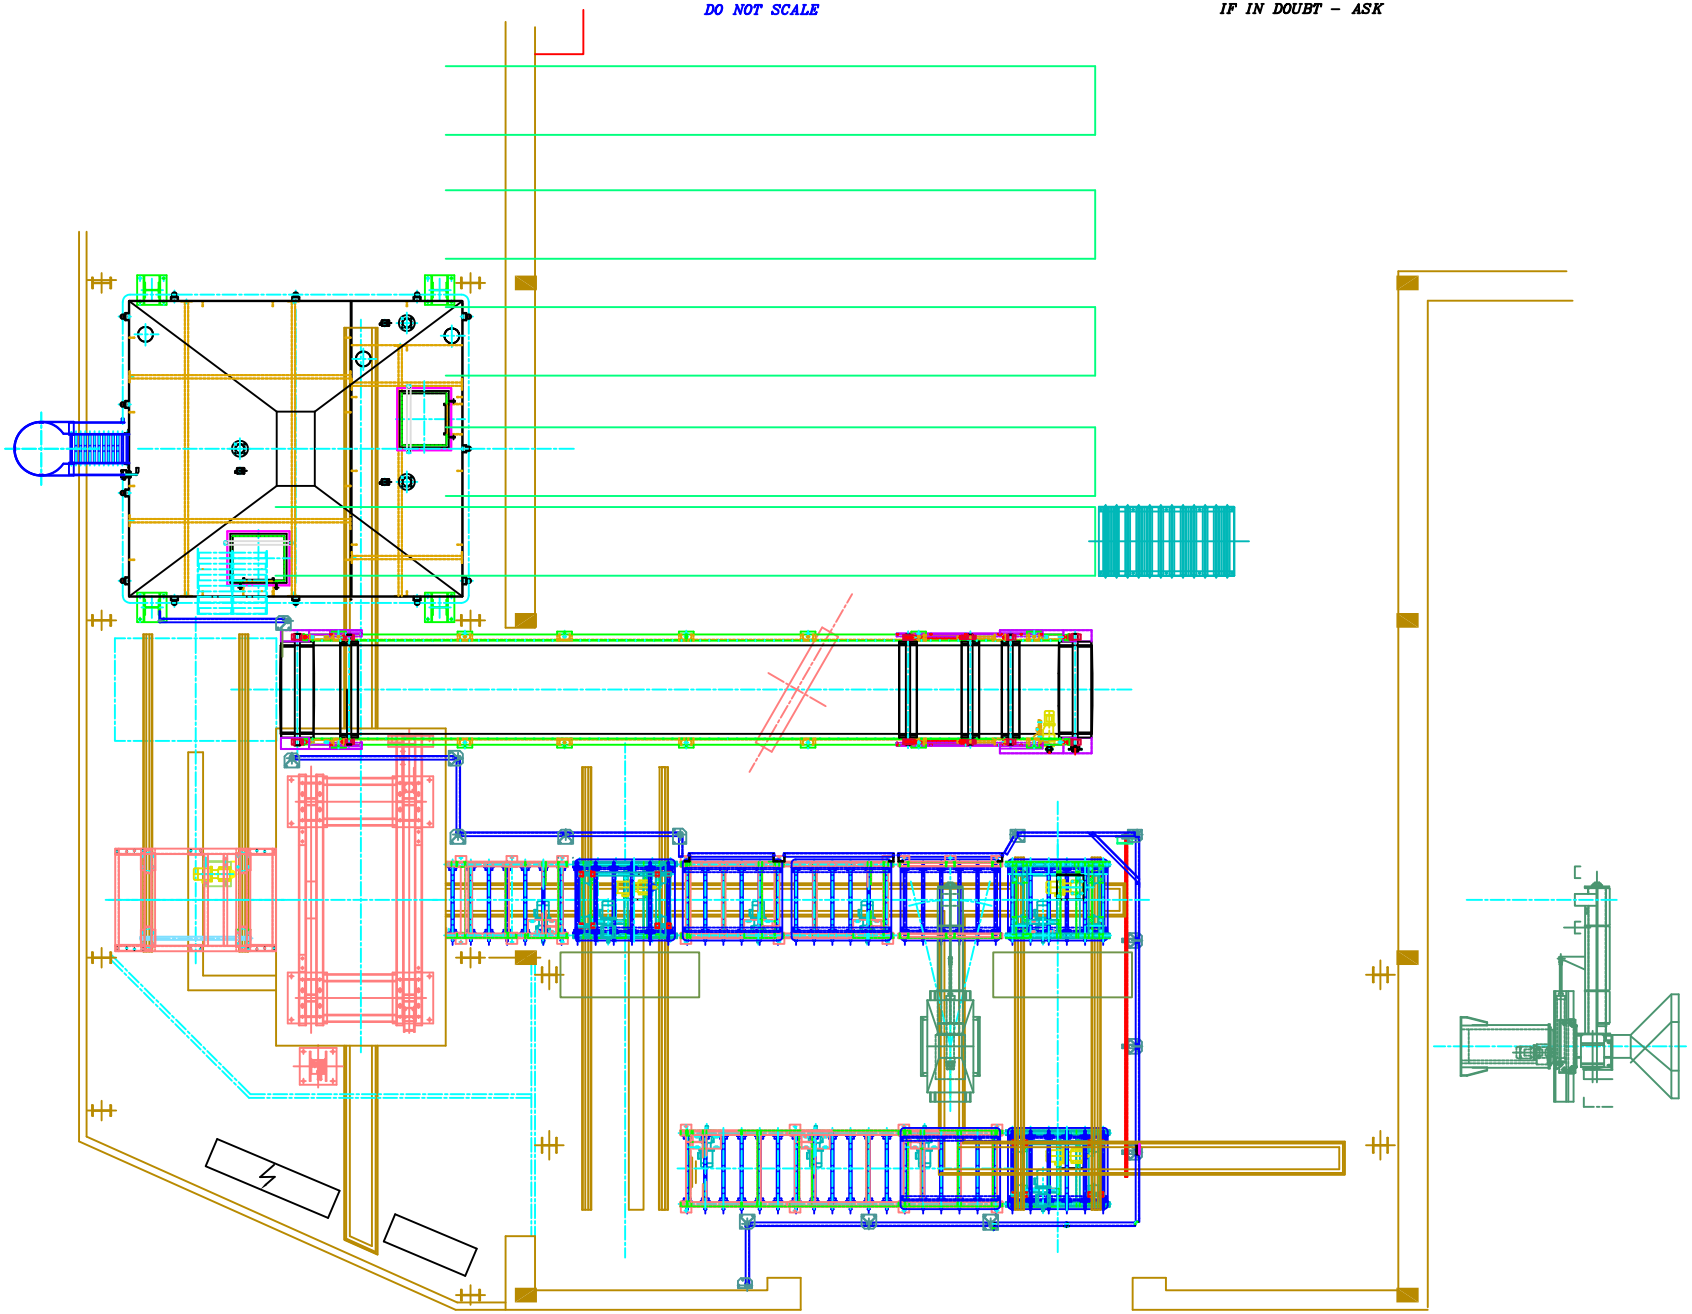

ITEM No.	DESCRIPTION	MATL.	QTY.

DRAWN		DRAWING No.	REV.
DATE		040217/5	
CHECKED			
SCALE	1:25		

TITLE: FOUNDRY LAYOUT

CLIENT

© THIS DRAWING IS THE PROPERTY OF FOUNDRY MACHINERY AND SPARES LTD & MUST NOT BE REPRODUCED OR DISCLOSED TO ANY THIRD PARTY WITHOUT WRITTEN PERMISSION.

SHEET OF

FOUNDRY MACHINERY AND SPARES LTD

UNIT H
FRYERS CLOSE,
BLOXWICH, WALSALL,
WEST MIDLANDS.
WS3 2XQ

TEL: (01922) 493603
FAX: (01922) 713729

REV.	MODIFICATION	DATE